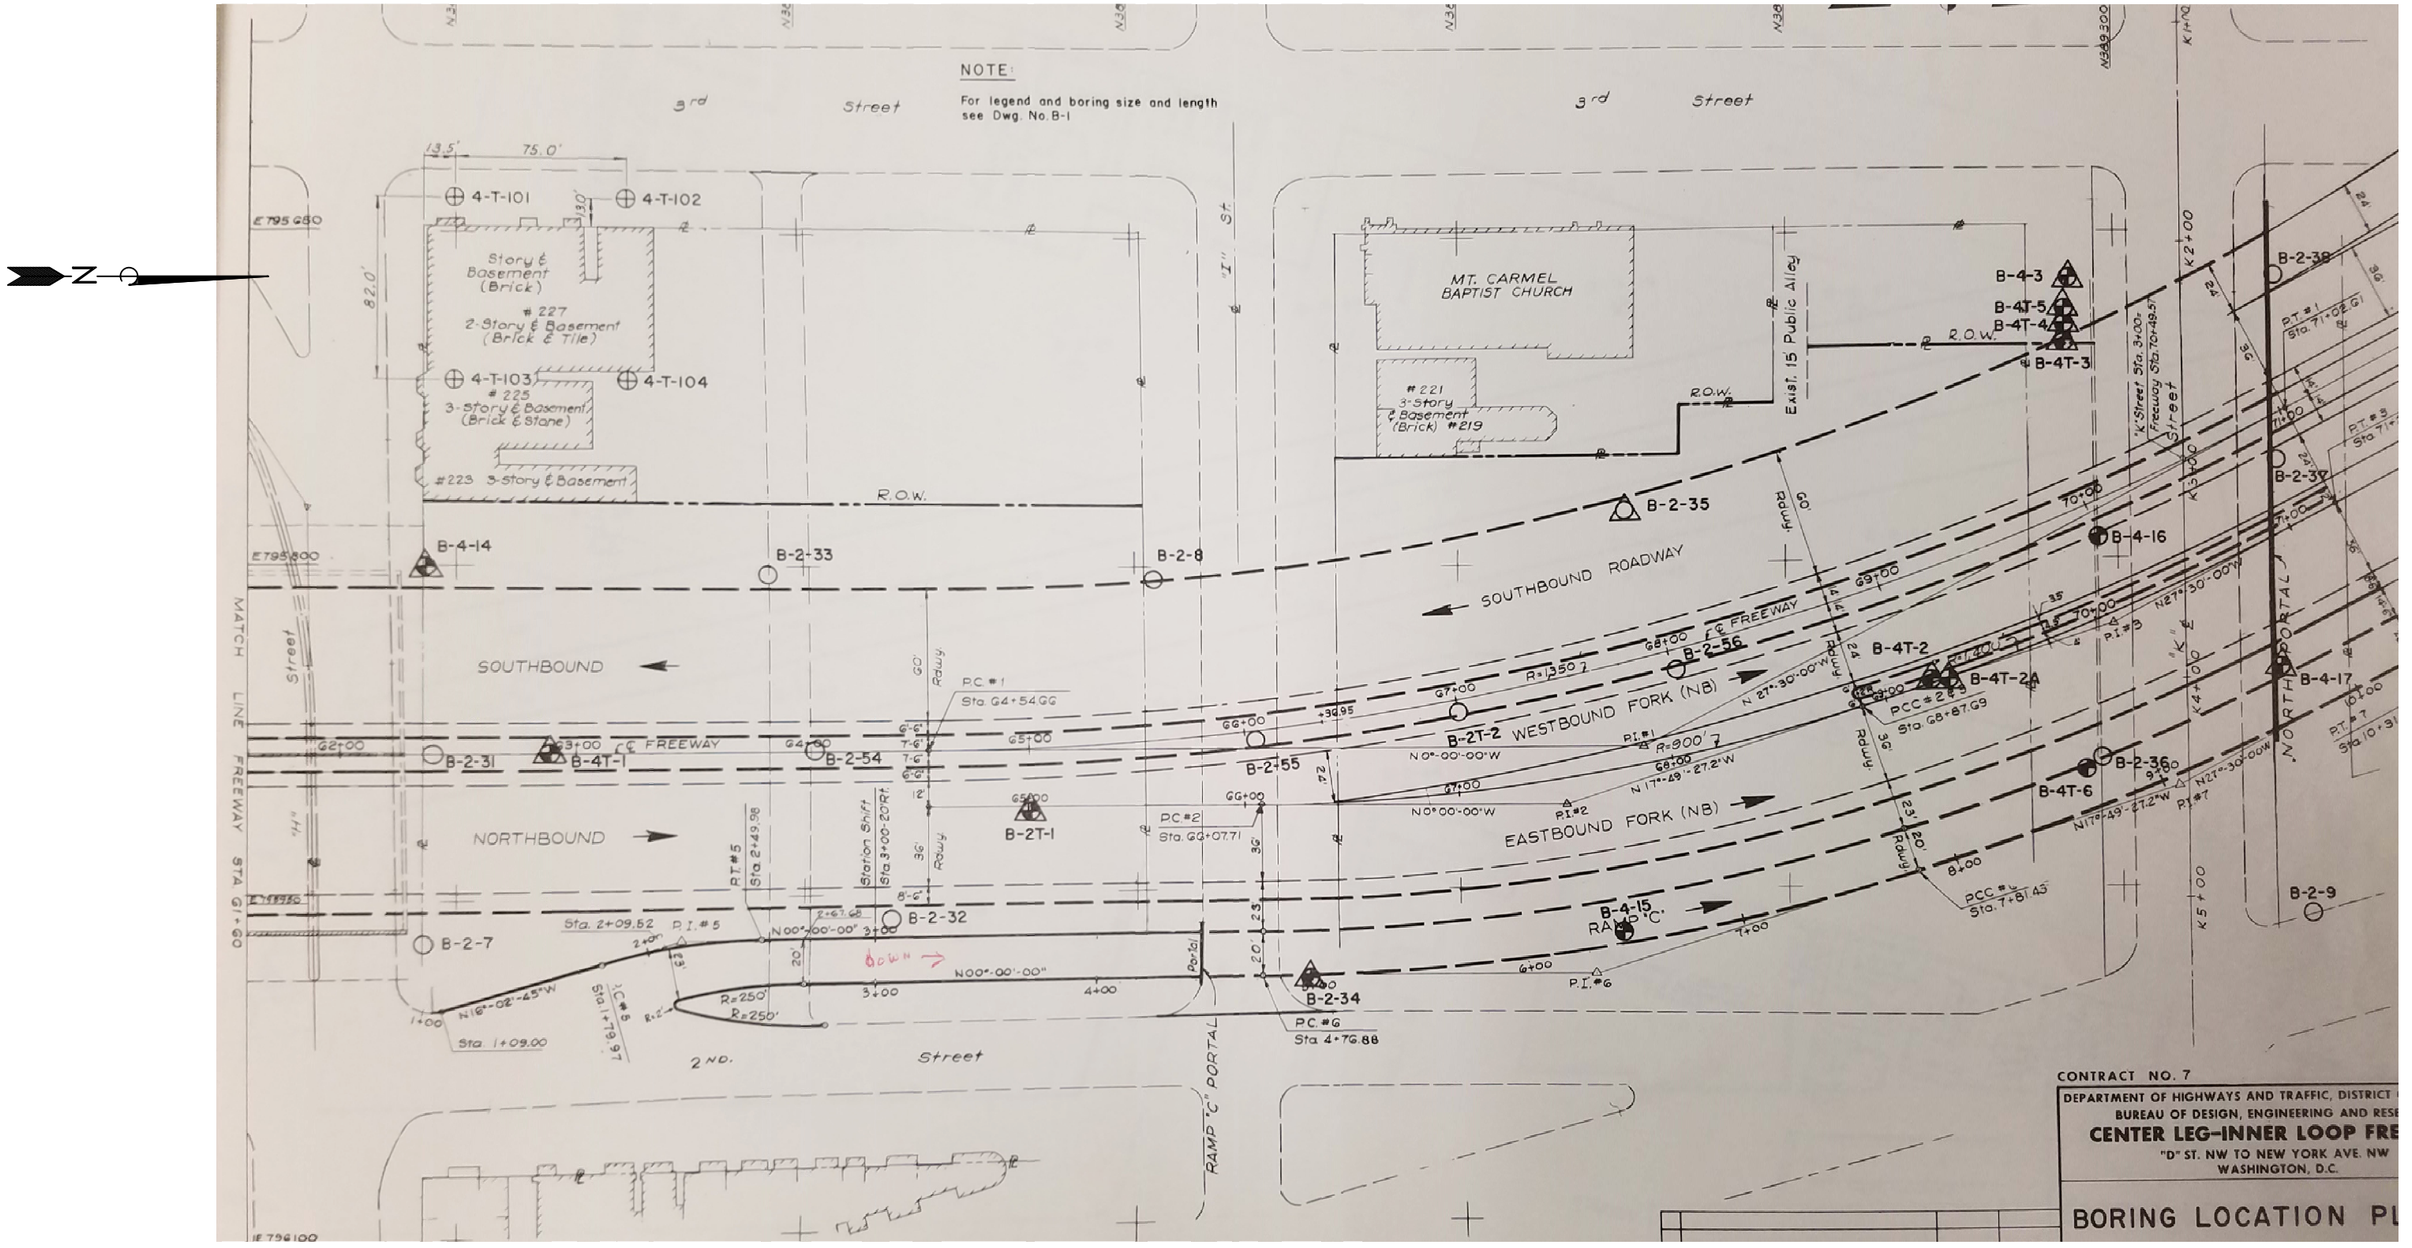

GRAPHICAL SCALE

75' 0 75' 150'

NOTE: BASE PLAN PROVIDED BY DC DEPARTMENT OF HIGHWAY AND TRAFFIC DATED APRIL 1974.

G:\PROJECTS\Active DC16 Projects\DC16024, Parking Deck Analysis from ODMPED\CAD\OLD BLP DC16024.dwg

GeoCapitol Engineering LLC
4545 42nd Street NW, Suite 307
Washington, DC 20016 (202) 375-7900

200 K STREET NW PARKING DECK
WASHINGTON, DC 20001

OLD BORING LOCATION PLAN

Scale: AS SHOWN

Fig. 3

Date: SEPT. 2016

Checked By: D.F.G.

Project No.: DC16024